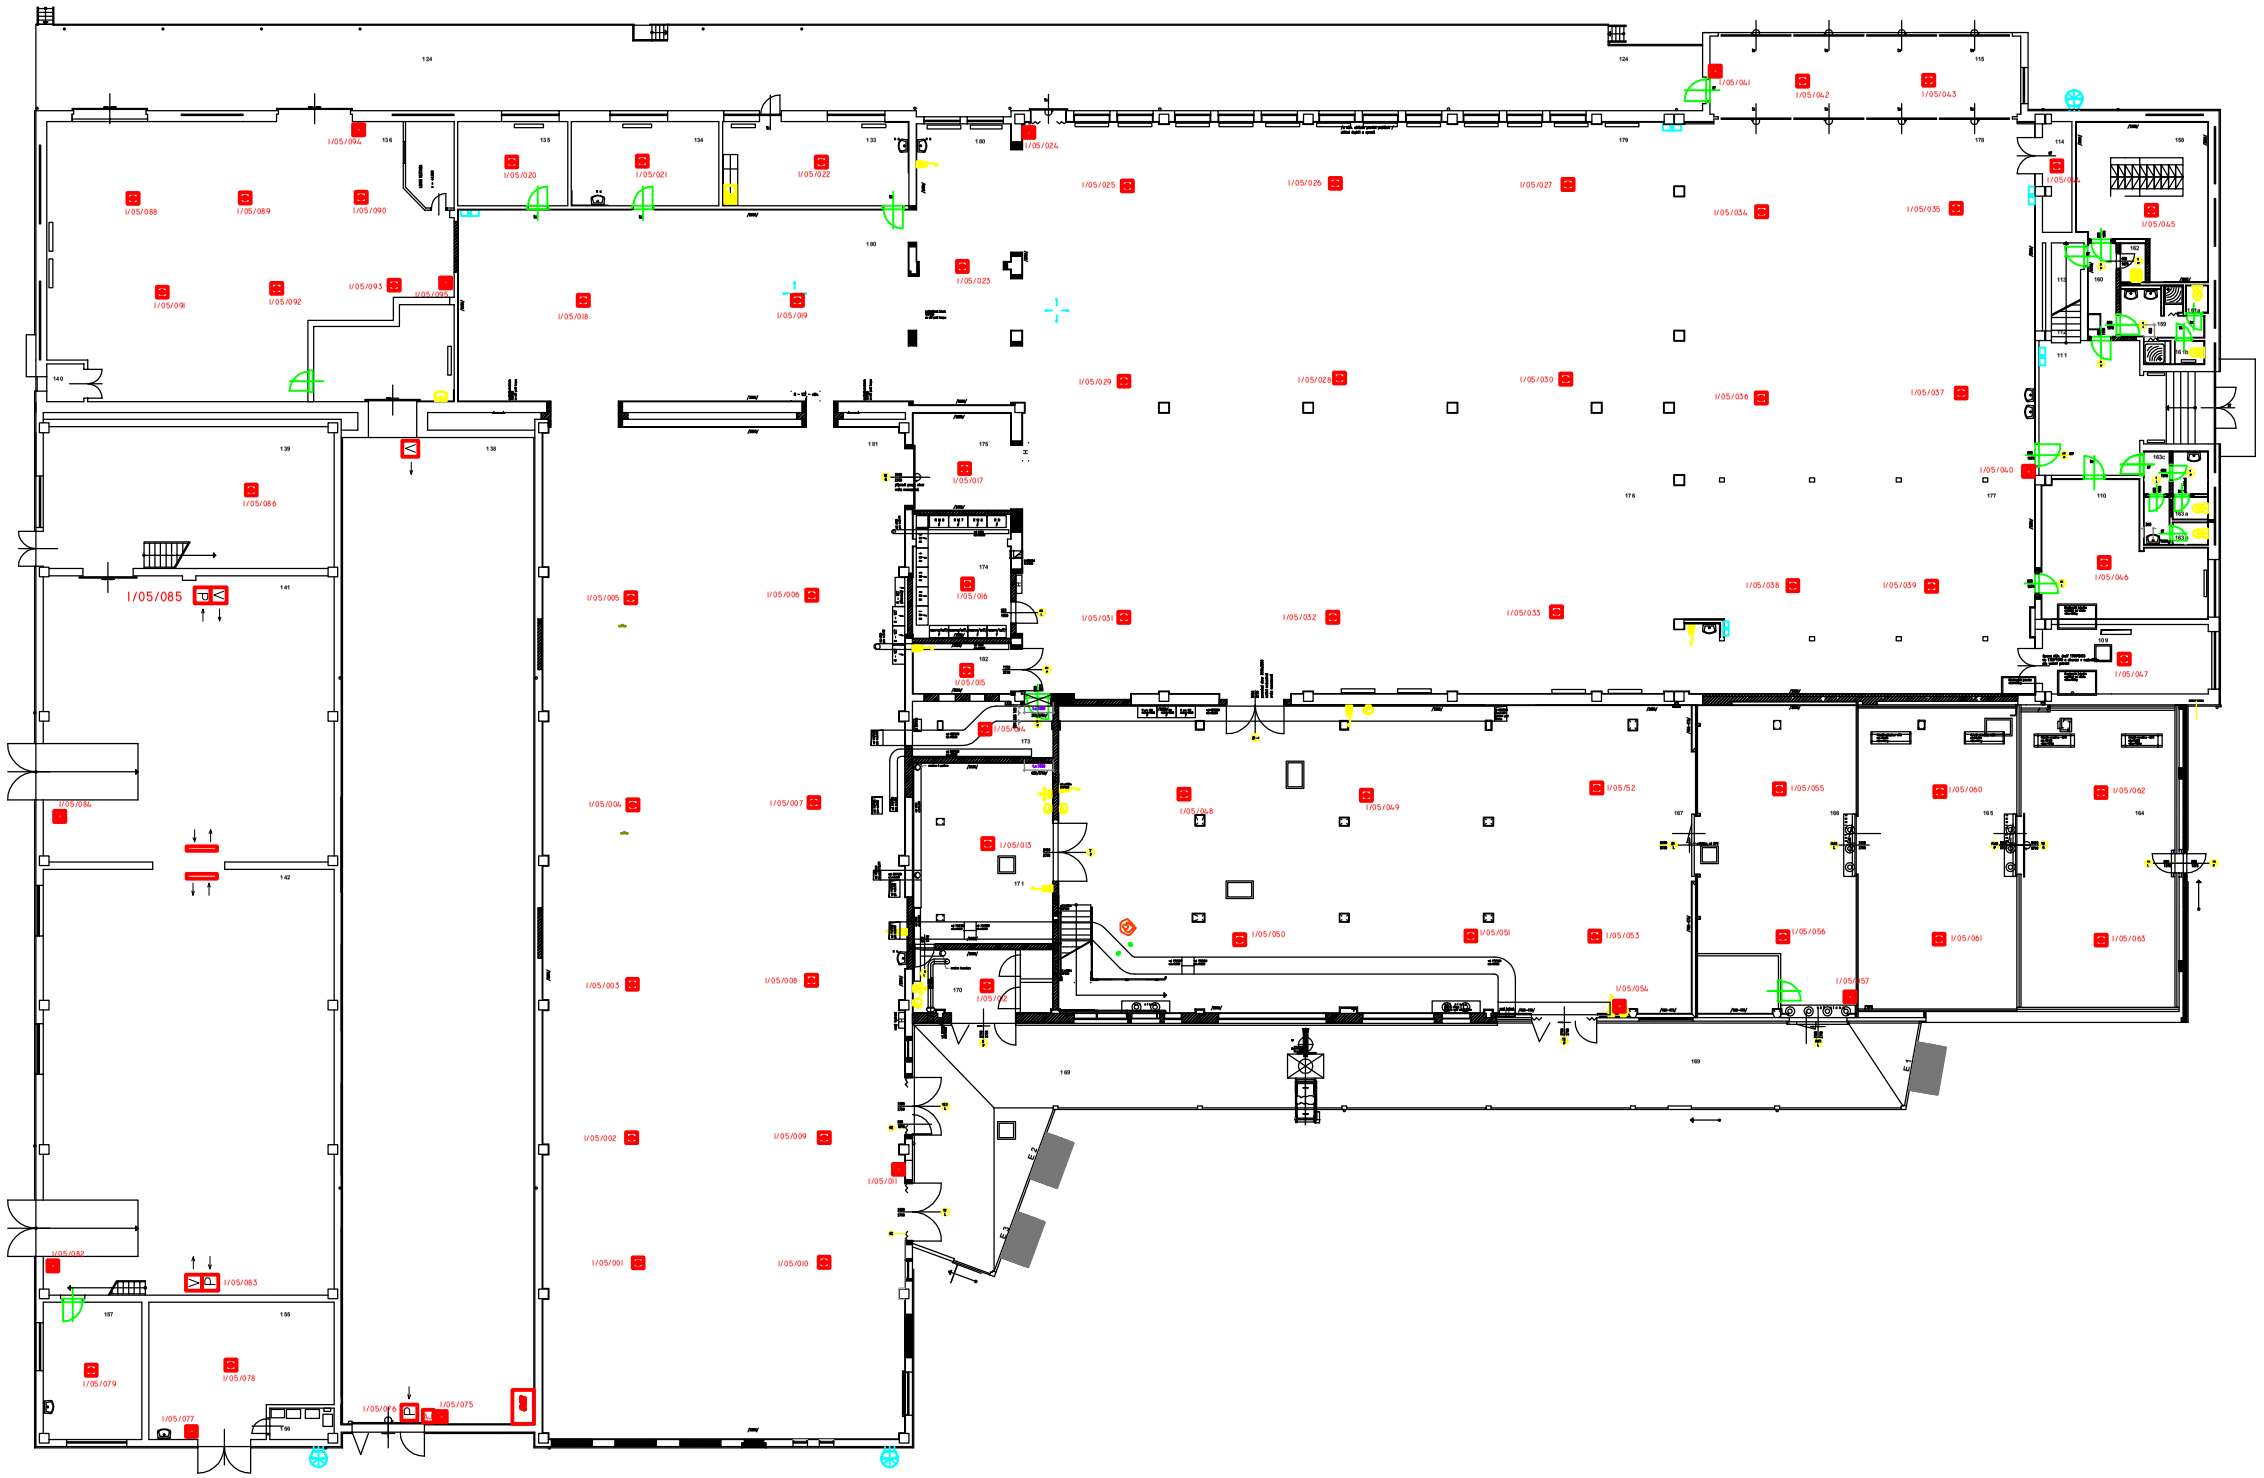

POZNÁMKY
NOTES

THE DRAWINGS, SPECIFICATIONS, CALCULATIONS AND ALL OTHER MATERIALS AND INFORMATION CONTAINED IN AND SUBMITTED WITH THIS DOCUMENT ARE THE PROPERTY OF (CONTRACTOR) AND CONFIDENTIAL. BY RECEIPT OF THIS DOCUMENT YOU AGREE NOT TO REPRODUCE IT IN WHOLE OR IN PART NOR REVEAL ITS CONTENTS EXCEPT TO MEMBERS OF YOUR COMPANY WHO HAVE A NEED TO KNOW.

PROJECT
DWG.GROUP
DWG.NAME

SCALE | DWG. No NUMBER

REV.	DATUM DATE	POPIS DESCRIPTION	NAVR. DWN.	PŘEZK. CHKD.	ING.ORIG. ORIG.ENG.	ING.PROJ. P.E.	VIP P.E.M.	ZÁK. CLIENT	ARCHIV ARCHIVE

TENTO DOKUMENT/VÝKRES JE DUŠEVNÍM VLASTNICTVÍM (DODAVATELE) VČETNĚ VŠECH PATENTOVANÝCH A PATENTOVATELNÝCH ÚDAJŮ, KTERÉ JSOU PŘEDMĚTEM OBCHODNÍHO TAJEMSTVÍ. JEHO POUŽITÍ JAKO CELKU, NEBO ČÁSTÍ, NEBO ÚDAJŮ V NĚM OBSAŽENÝCH, ZA ÚČELEM ROZMNOŽENÍ, NEBO PRO JINÝ ÚČEL, NEŽ TEN, KTERÝ JE SCHVÁLEN (DODAVATELEM), NENÍ DOVOLENO.

CONTRACTOR
DODAVATEL

K+H bezpečnostní systémy s.r.o.

REKONSTRUKCE EPS
ELEKTRICKÁ POŽÁRNÍ SIGNALIZACE

B47A,B,C,B67,B91,Z48 1NP areál D8

MĚŘÍTKO/FORMÁT | VÝKRES Č. ČÍSLO